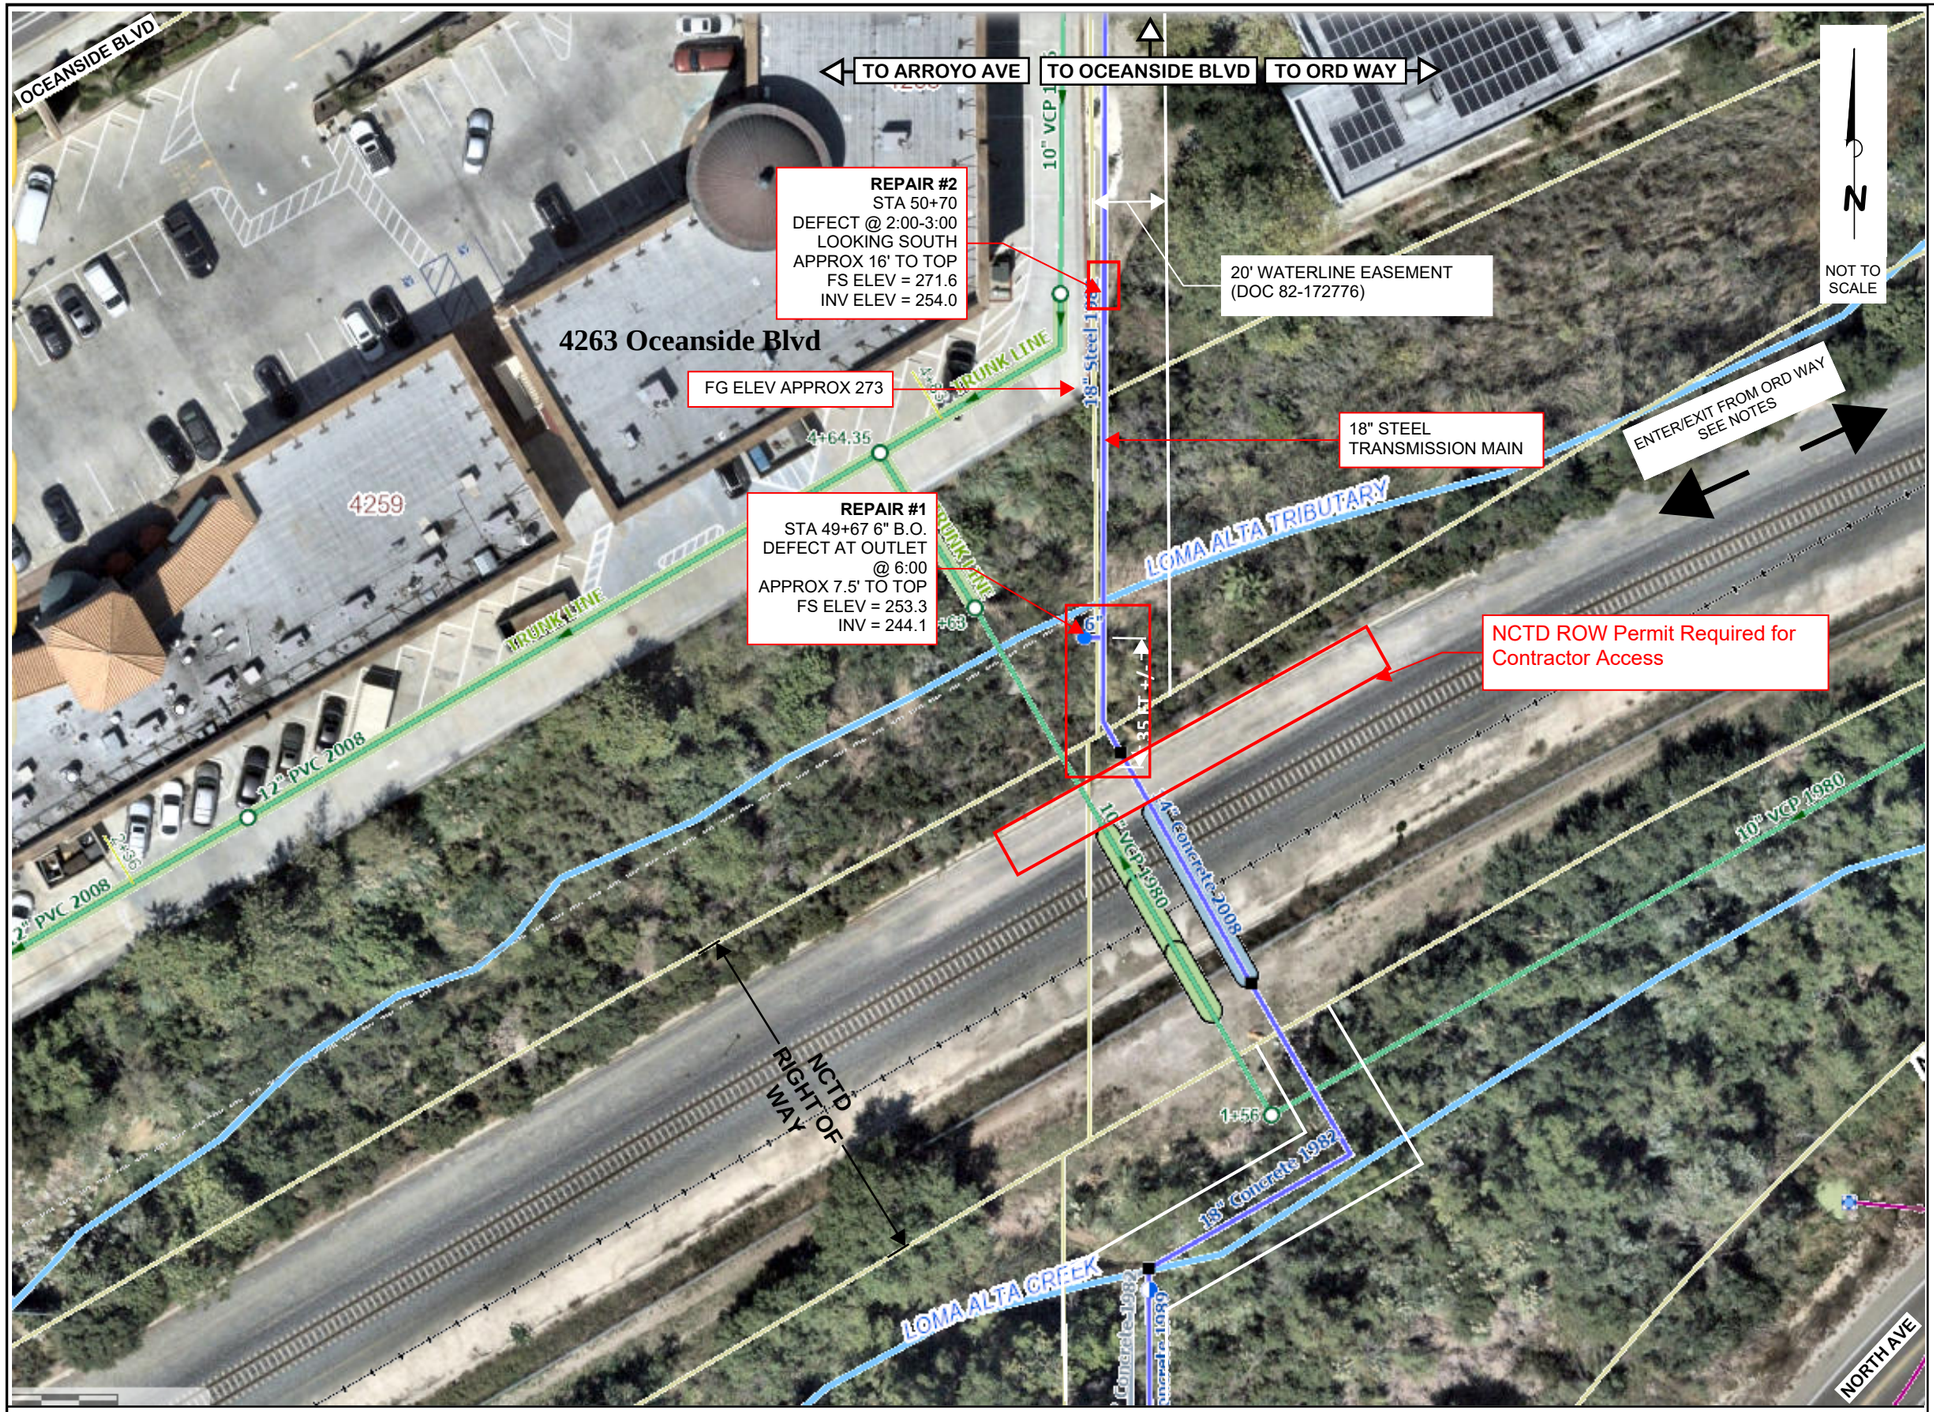


## NOTES:

1. CITY TO SUBMIT NCTD PERMIT APPLICATION, CONTRACTOR TO ASSIST WITH PROVIDING WORK PLAN DETAILS FOR PERMIT INCLUDING ACTIVITY HAZARD ANALYSIS FORM, MEANS AND METHODS, EQUIPMENT, SAFETY PLAN, SCHEDULE
2. CITY TO SUBMIT REGIONAL GENERAL PERMIT 63 TO USACE AND REGIONAL BOARD FOR EMERGENCY APPLICATION, CONTRACTOR TO ASSIST WITH PROVIDING DETAILS NEEDED FOR PERMIT INCLUDING WORK AREAS, ACCESS AREAS, STAGING AREAS, AND DEWATERING PLAN
3. ACCESS FOR REPAIR #1 PROPOSED FROM NCTD ACCESS ROAD, WHICH CAN BE ENTERED FROM ORD WAY @ 1716 ORD WAY. CHAIN LINK FENCE WILL NEED TO BE REMOVED FOR ACCESS AND PROTECTION/REPLACEMENT OF FENCE, NCTD CONC V-DITCH, ROADS, CURBS/GUTTERS WILL BE NECESSARY
4. ACCESS FOR REPAIR #2 PROPOSED FROM DWY @ 4263 OCEANSIDE BLVD. PROTECTION/REPLACEMENT OF FENCE, ROADS, CURBS/GUTTERS WILL BE NECESSARY. DWY MUST REMAIN OPEN FOR DAILY DELIVERY TRUCKS TO PLAZA

# FIGURE 1

## CITY OF OCEANSIDE - MESA LOMA 18" TRANSMISSION MAIN REPAIRS