


Olive Drive Guardrail Project



August 8, 2024

Legend


- Existing to be Protected
- Existing Traffic Signs to be Relocated
- New Strengthened Midwest Guardrail
- Existing Bollards to be Removed

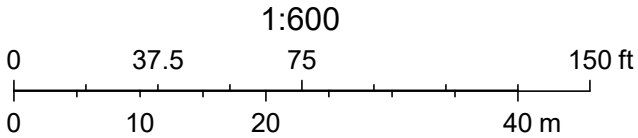

City of Oceanside, Water Utilities Department, City of Oceanside, Water Utilities Department - SanGIS/ NearMap US. Inc.

Note: Unless noted above, the limits are approximate and are shown in more detail in the following photos. Pictures attached are shown from West to East.

Disclaimer: This map prepared solely for illustration purpose and is not to be relied upon for engineering drawings. Some information may not be accurate. The City of Oceanside assumes no responsibility arising from the use of this information.

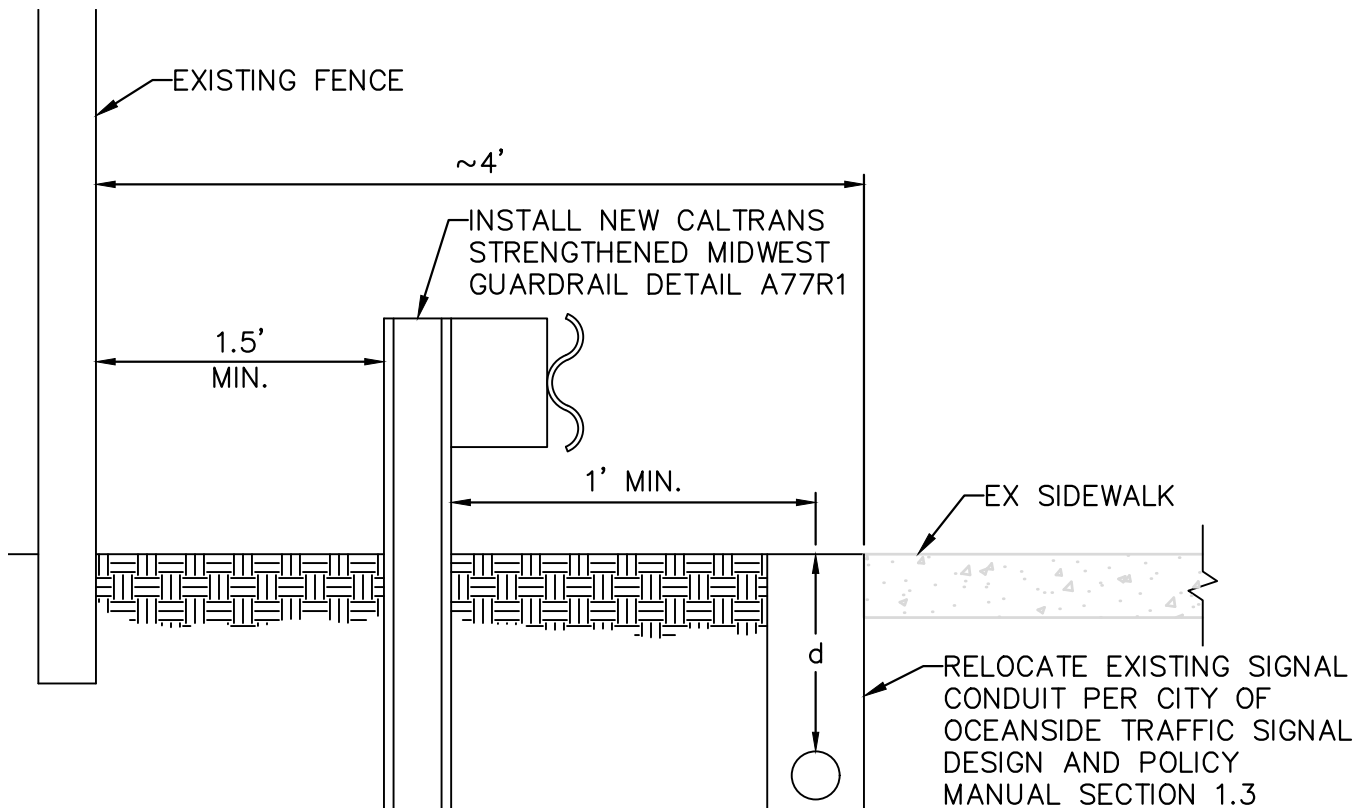

SECTION A-A

HORIZONTAL SCALE: 1"=1'
VERTICAL SCALE: NTS

SHEET
1


CITY OF OCEANSIDE

SHEETS
1

OLIVE DRIVE GUARDRAIL INSTALLATION

DWN BY: CVDV
CHKD BY: DP
RVWD BY: DP

PROJECT NO.
CIP23-00010

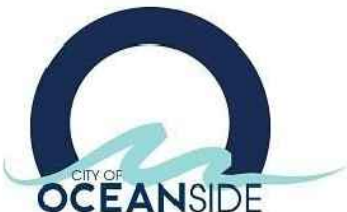

SPEED
LIMIT
35

NO
STOPPING
ANY
TIME


Protect In Place Street Light

Bollards to be Removed

Install Strengthened Midwestern Guardrail
(Bid Add Alternative A - East End)

Install Strengthened Midwestern Guardrail
(Base Bid)



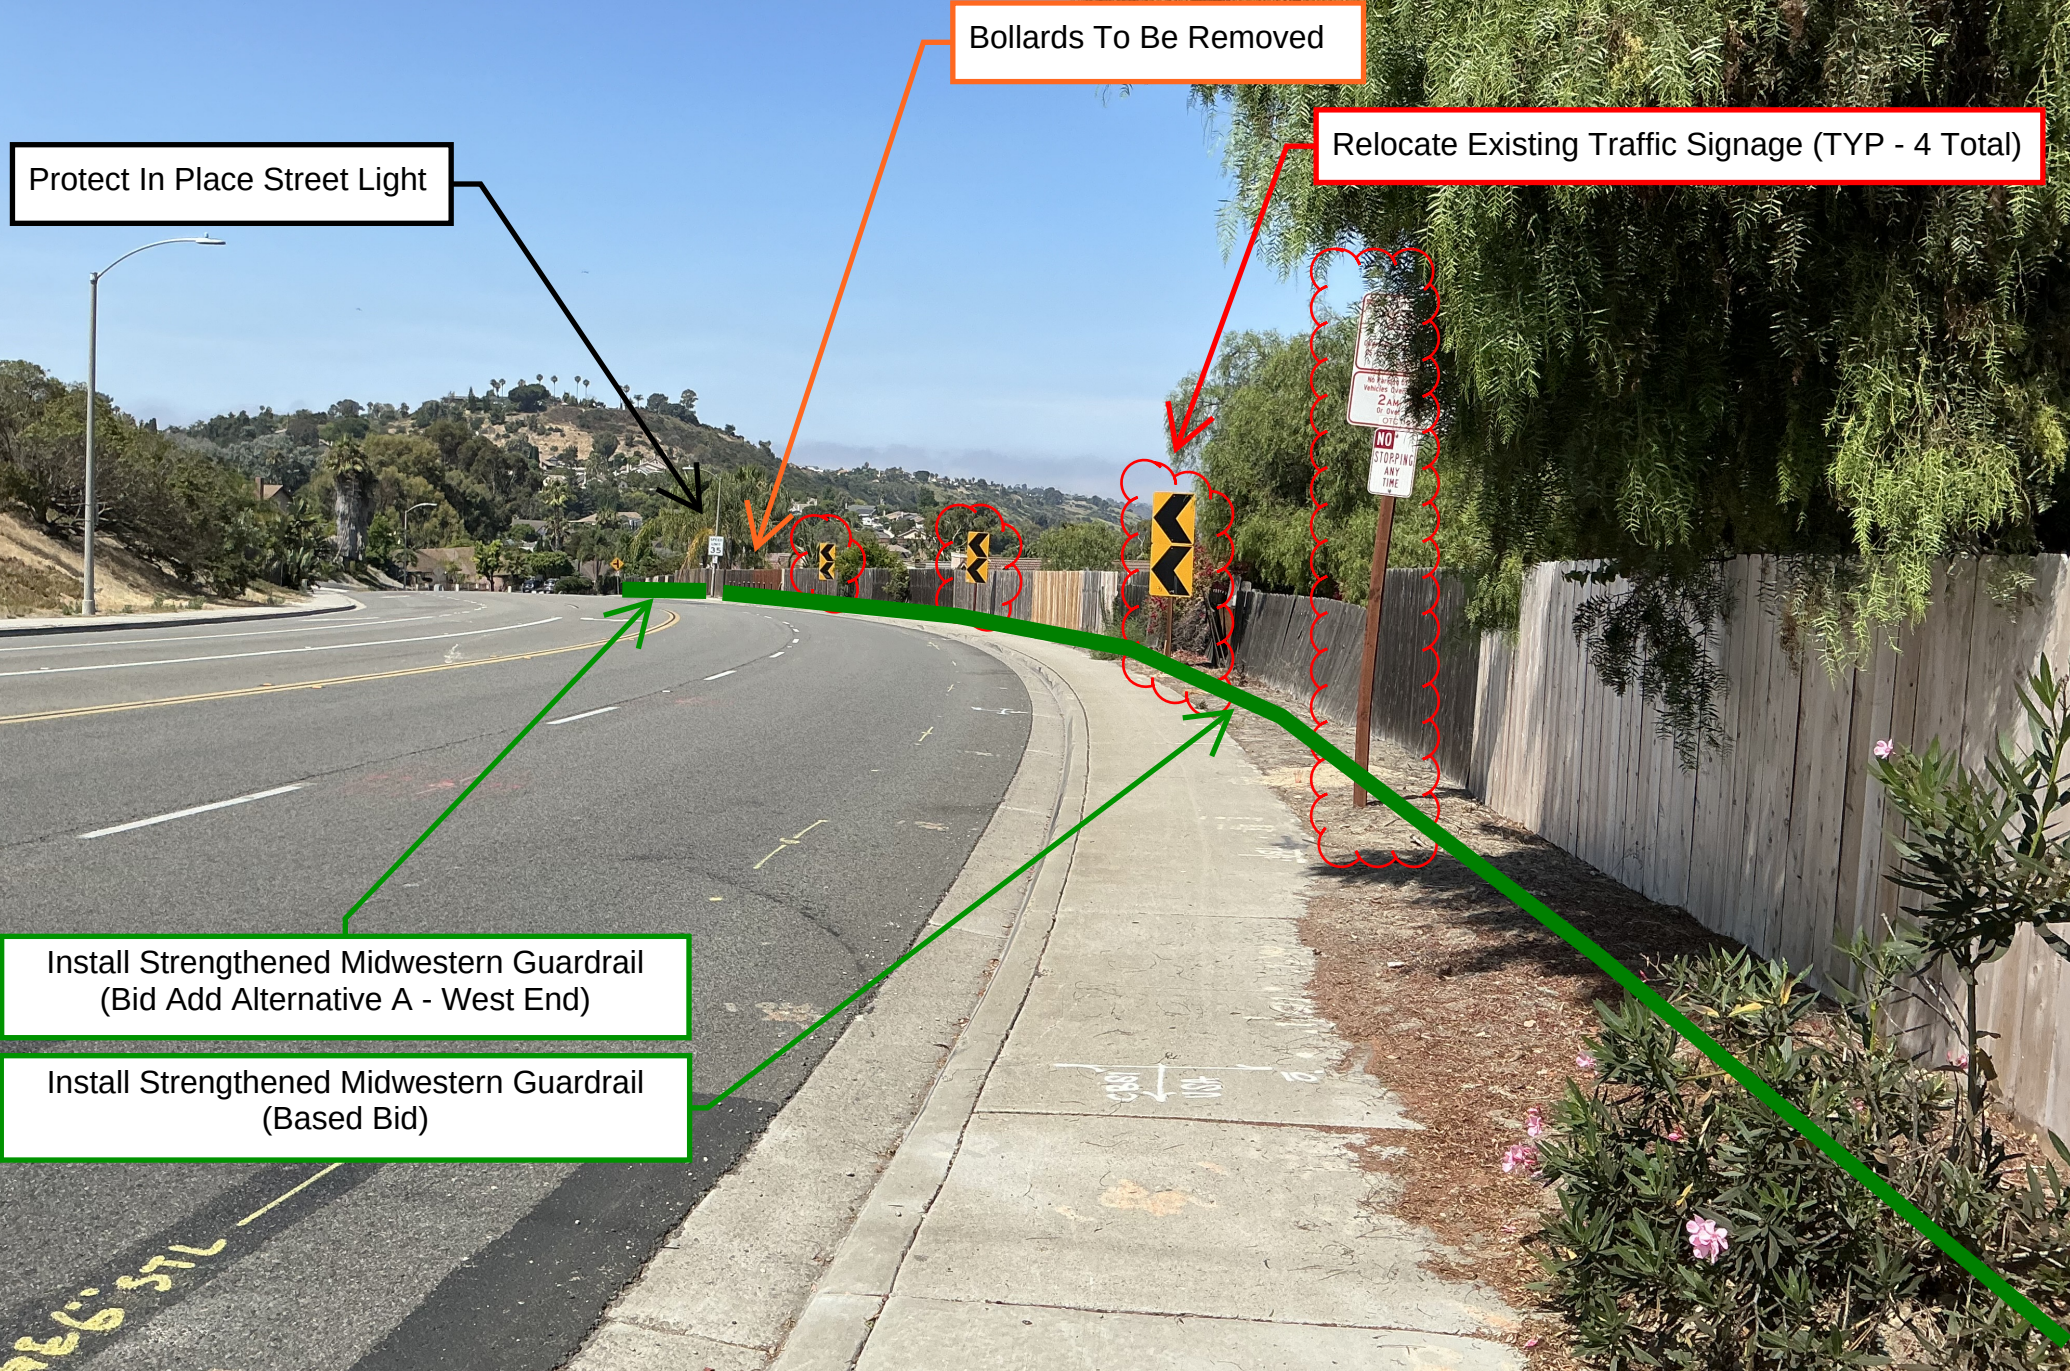

Protect In Place Street Light

Bollards To Be Removed

Relocate Existing Traffic Signage (TYP - 4 Total)

Install Strengthened Midwestern Guardrail
(Bid Add Alternative A - West End)

Install Strengthened Midwestern Guardrail
(Based Bid)

Jun 17, 2024 at 12:39:35 PM
4165 Diamond Cir
Oceanside CA 92056
United States



Install Strengthened Midwestern Guardrail
(Based Bid)

Protect In Place Utility Vaults

Protect In Place Existing Traffic Signage

Protect In Place Existing Power Pole & Guidewire

Install Strengthened Midwestern Guardrail
(Bid Add Alternate B - East End)



North Ave

Fiber Utility Vault to be Relocated

Install Strengthened Midwestern Guardrail
(Bid Add Alternate B - East End)

Emerald Dr